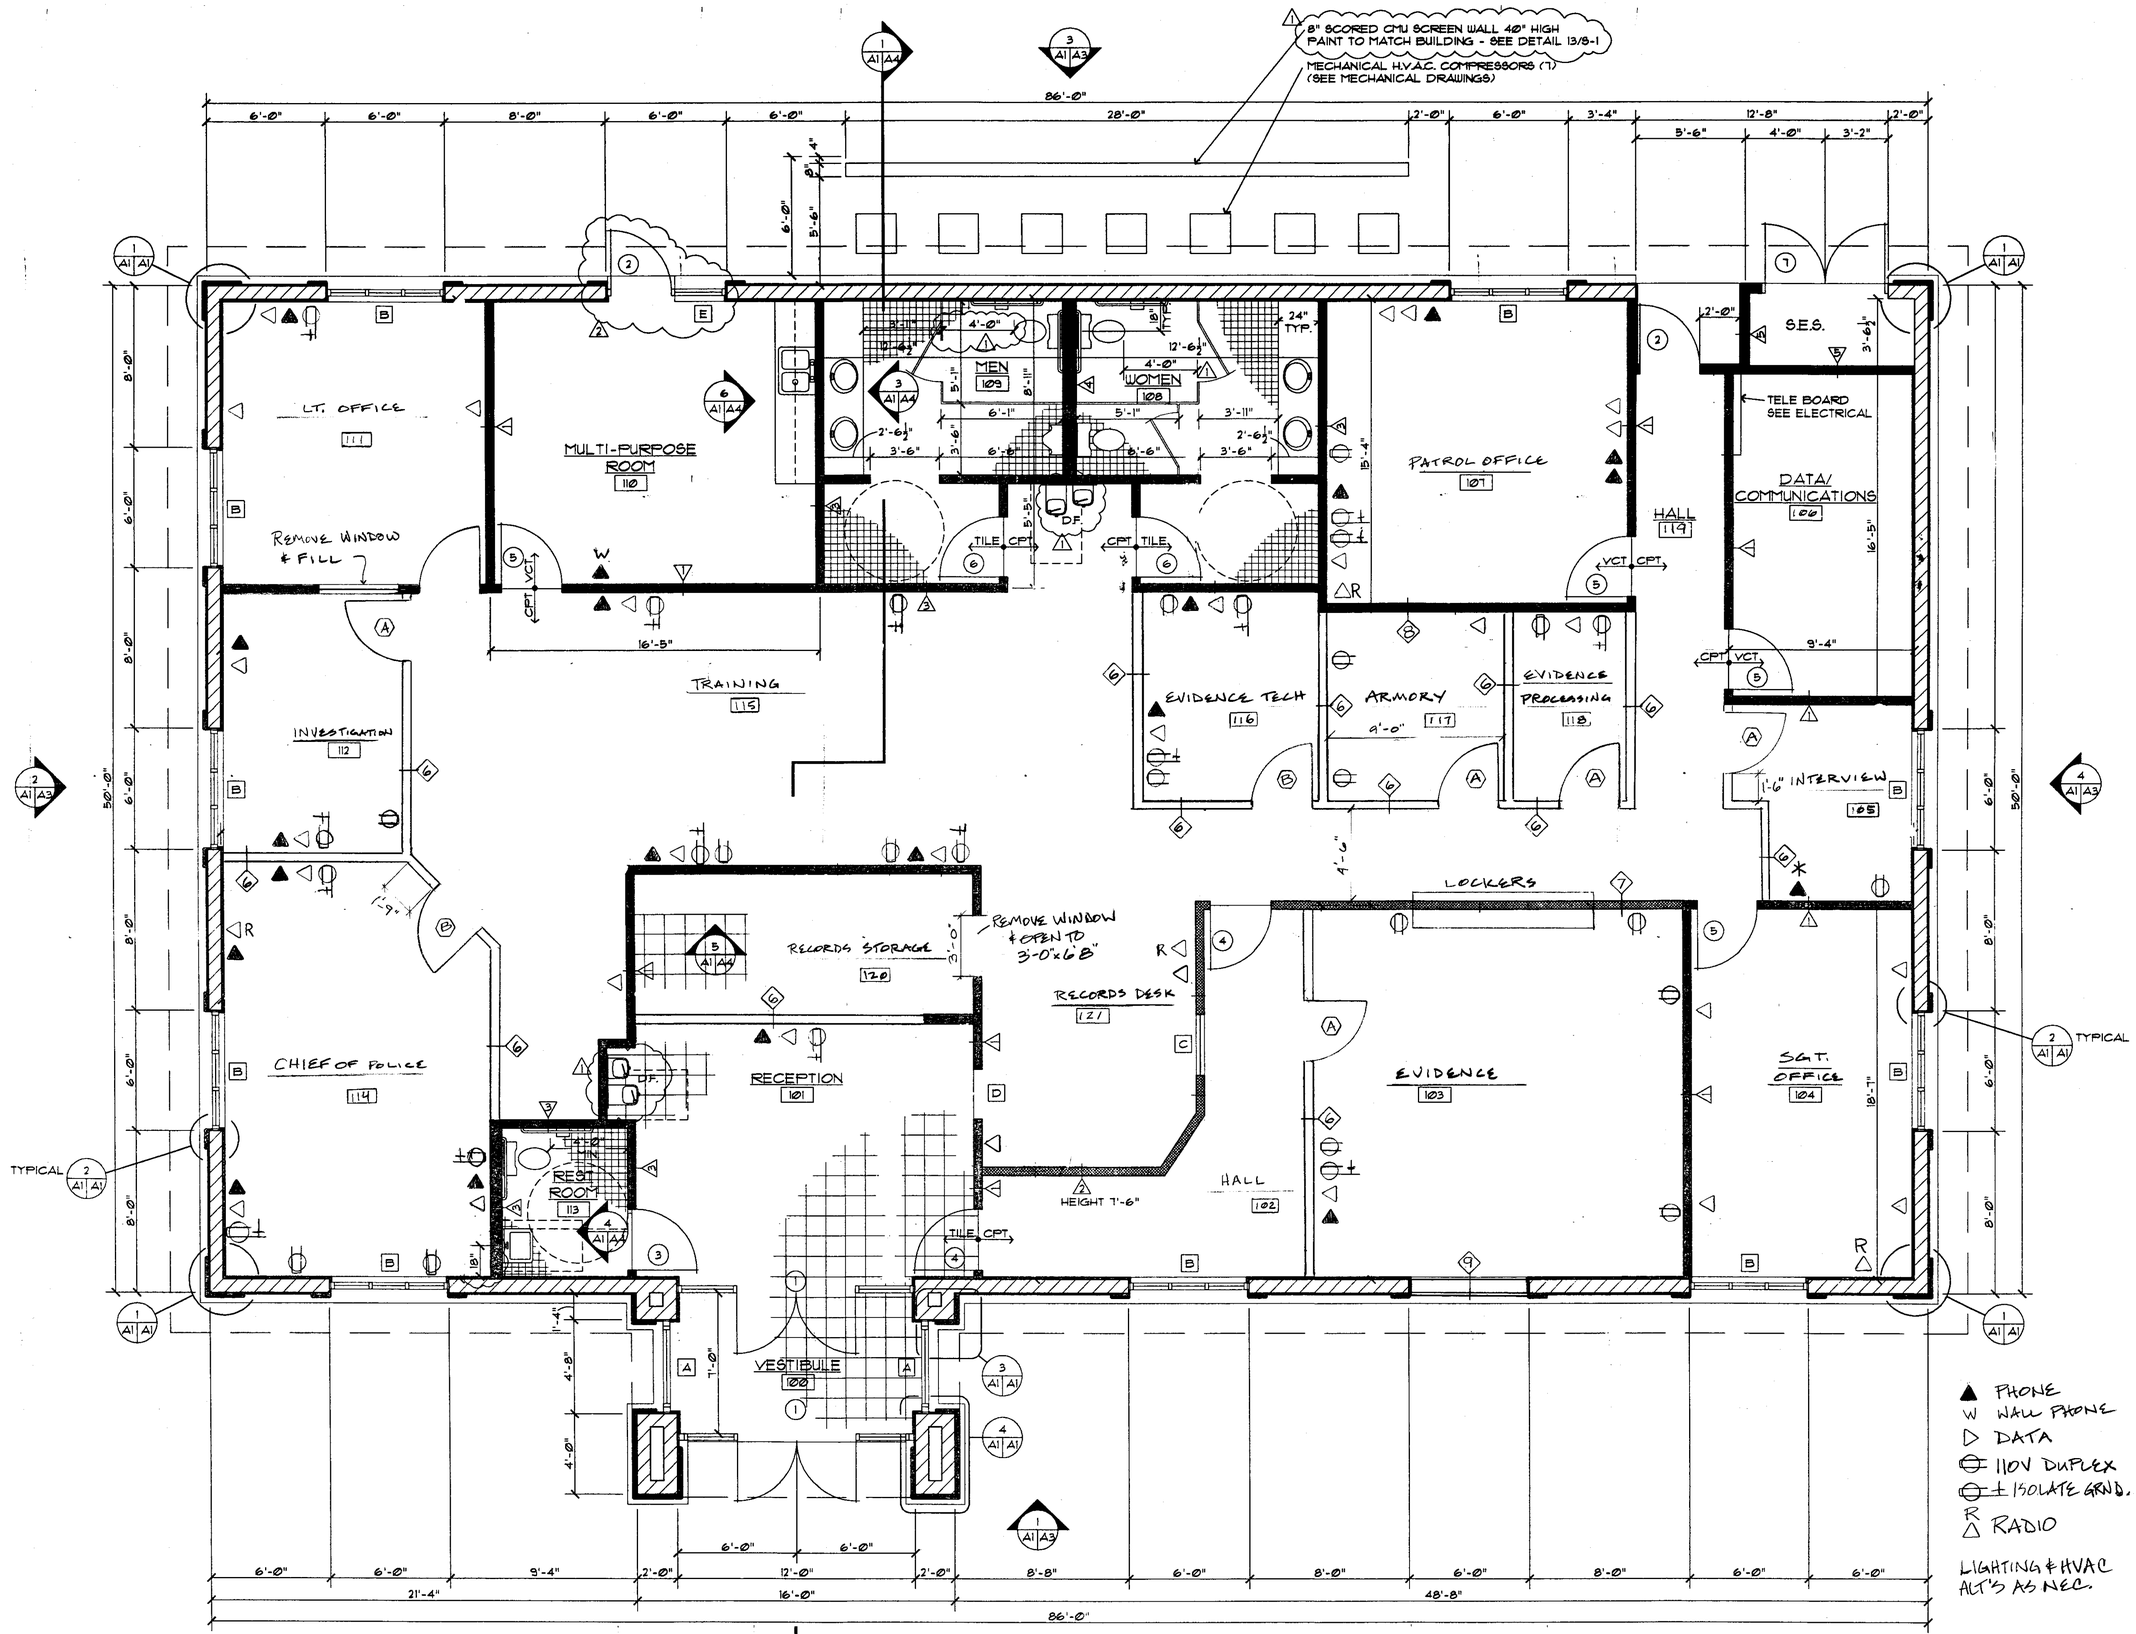

INTERIOR ALTERATIONS TO LAKEPORT CITY POLICE STATION 2025 SOUTH MAIN STREET

DRAWN DEC. 19, 2015 BY T. CARLTON, CEO

FLOOR PLAN

SCALE: 1/4" = 1'-0"

EXISTING WALL

NEW WALL W/ R-13

(A) 3068 SC RED OAK

(B) " " " " W/ 1/2 GLASS LITE

20010612