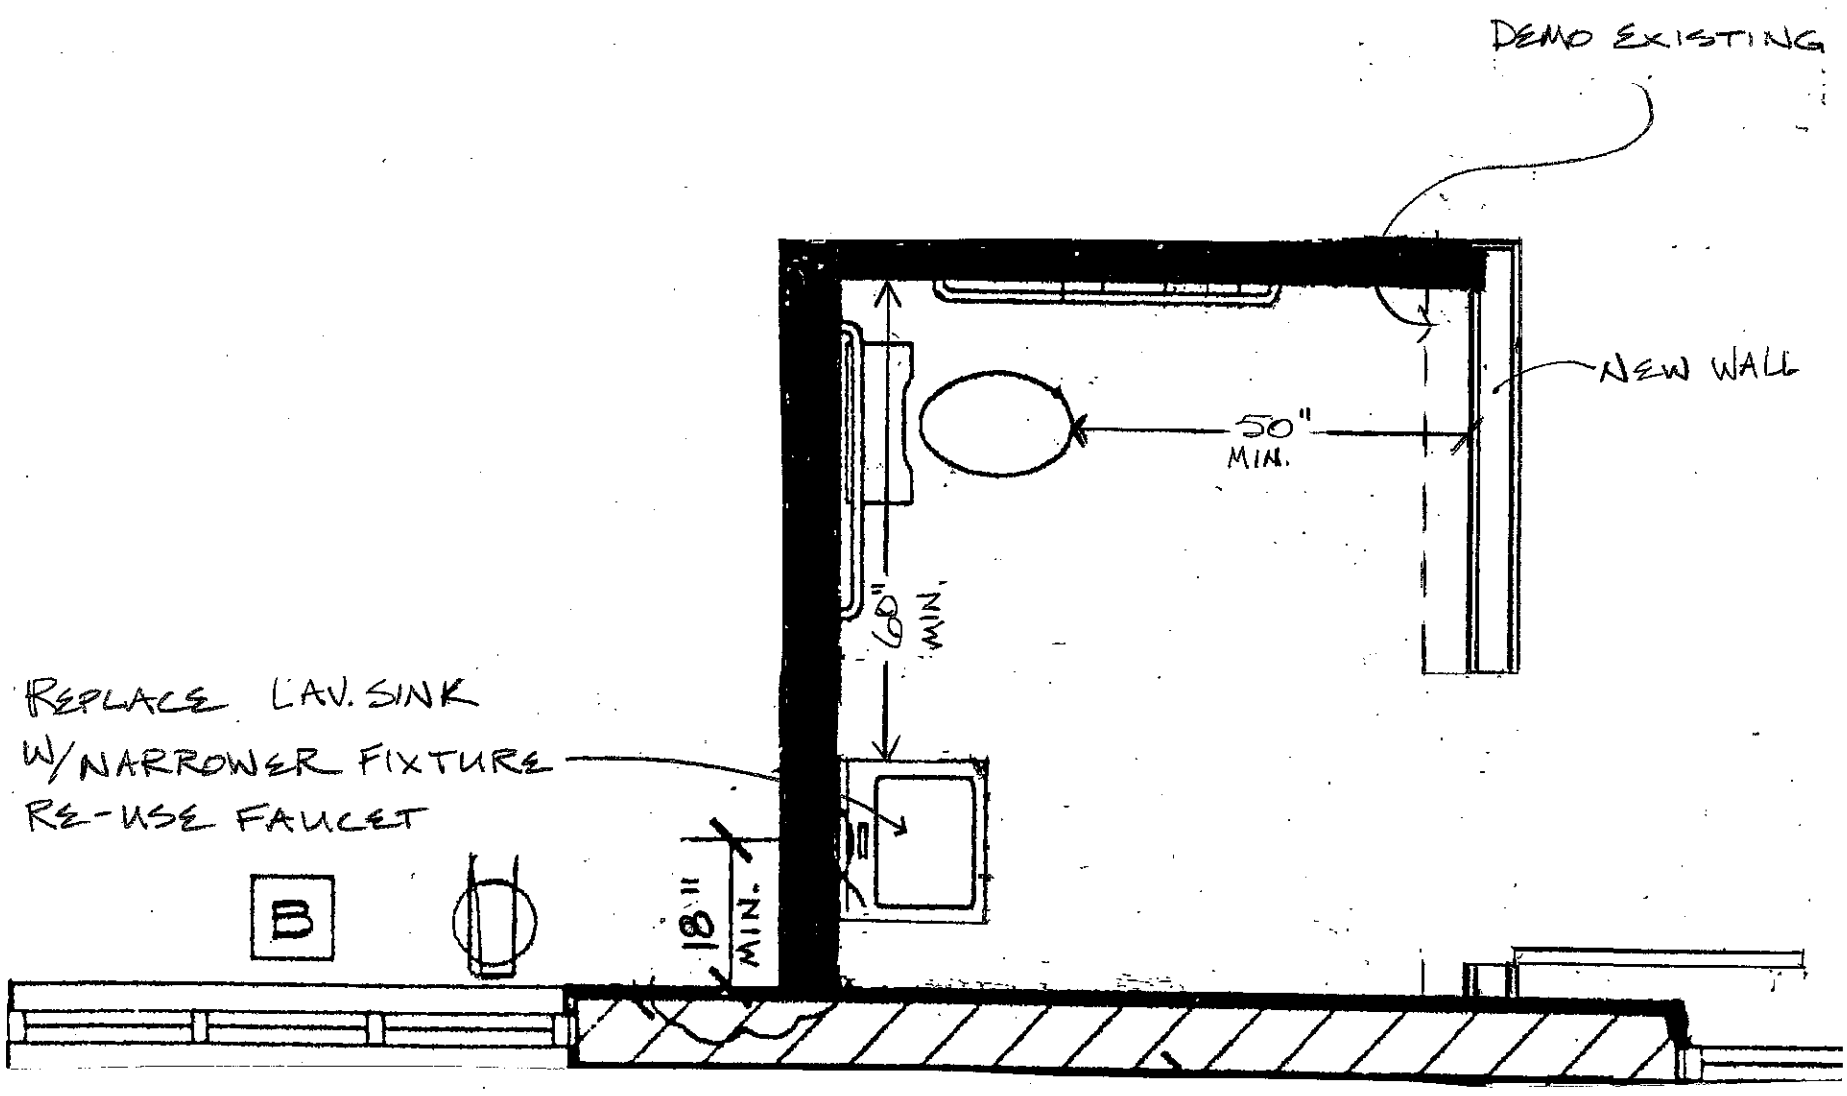

LOBBY BATHROOM 1/2" = 1'-0"

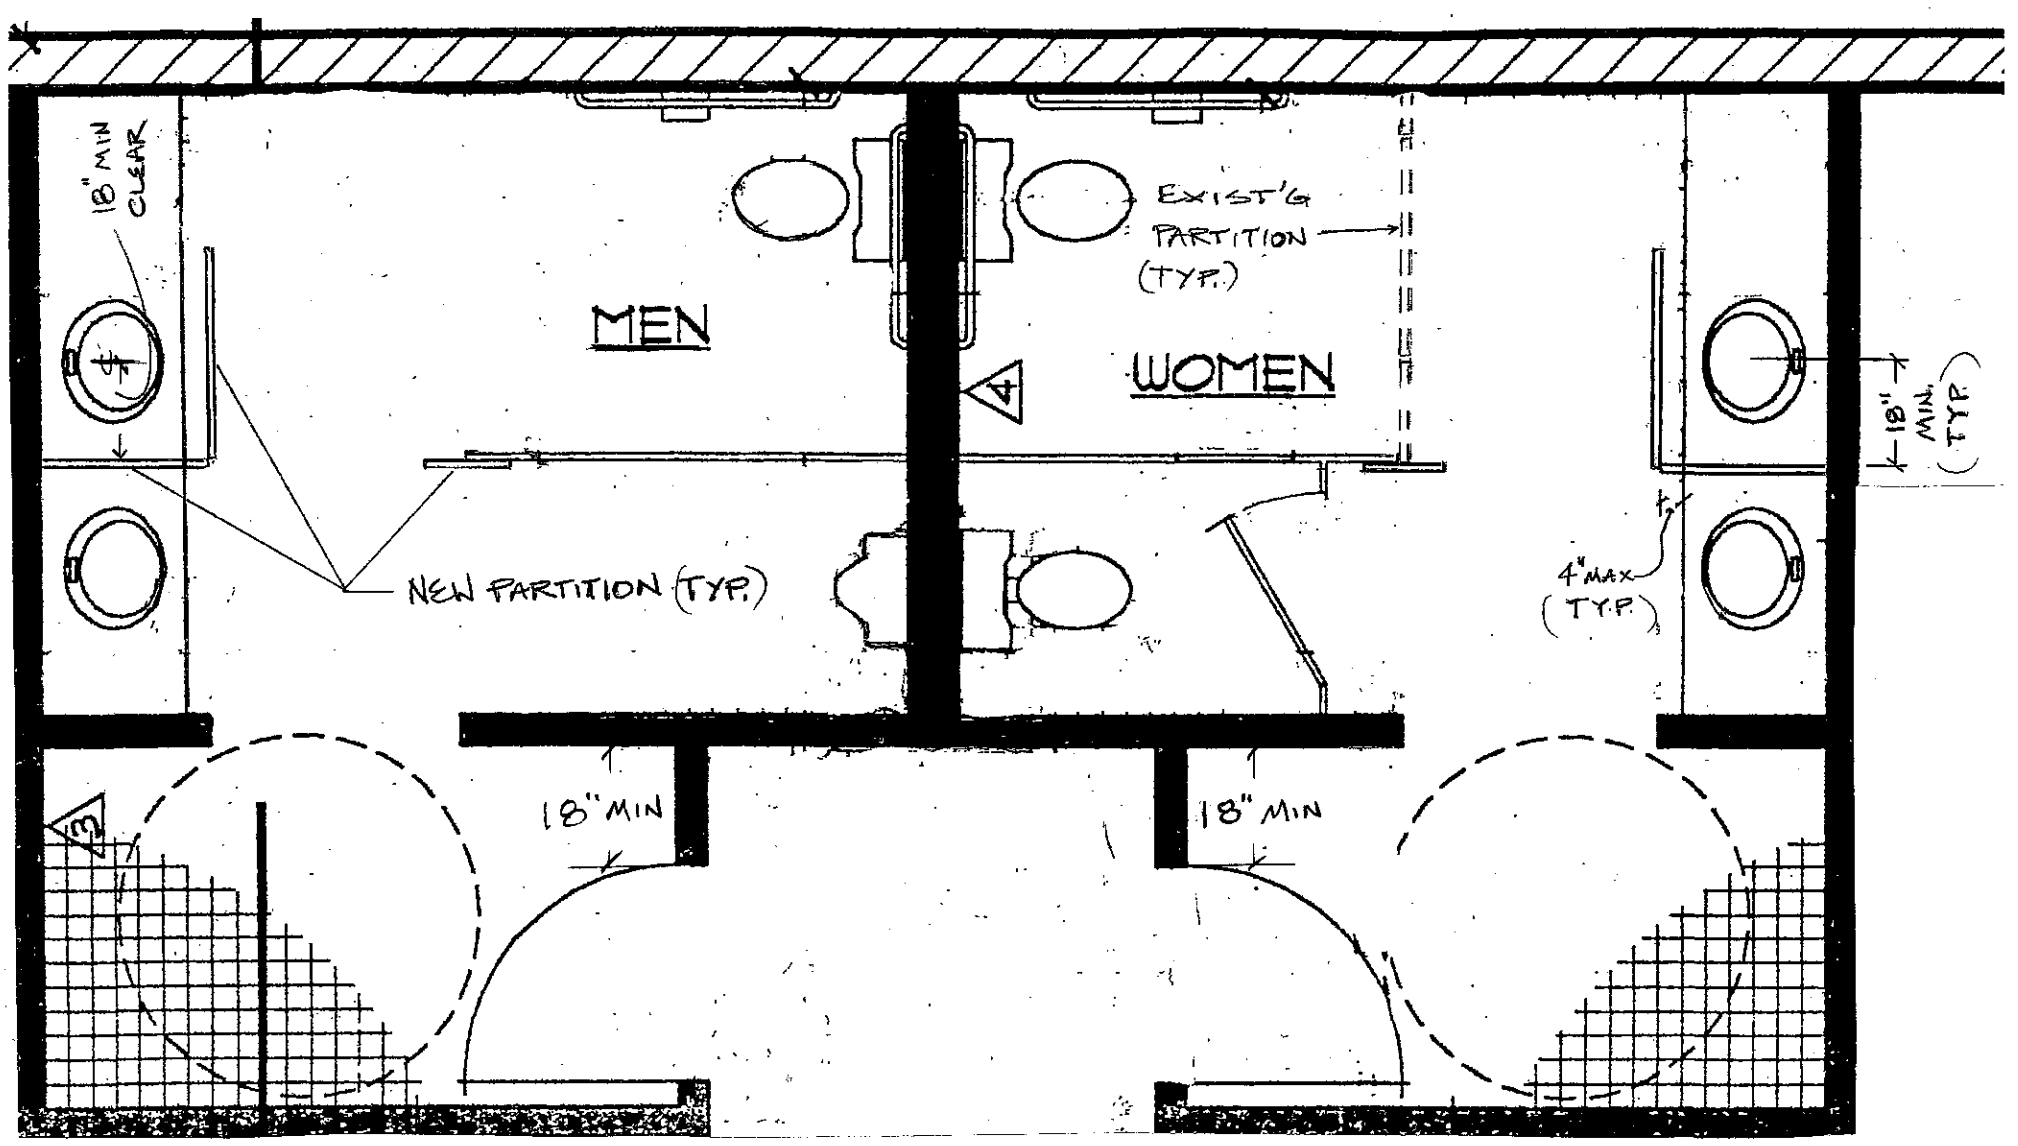

EMPLOYEE BATHROOMS 3/8" = 1'-0"