SEE SHEET CL-1 FOR (P) SIDEWALK/PAVEMENT CONFORM AND NOTE 1 ⚠

⚠ NOTE 1. WEST PAVING AND SOUTH SIDEWALK CONFORM ON FIRST STREET WEST OF MAIN IS AT STA "FS-W" 9+26.25

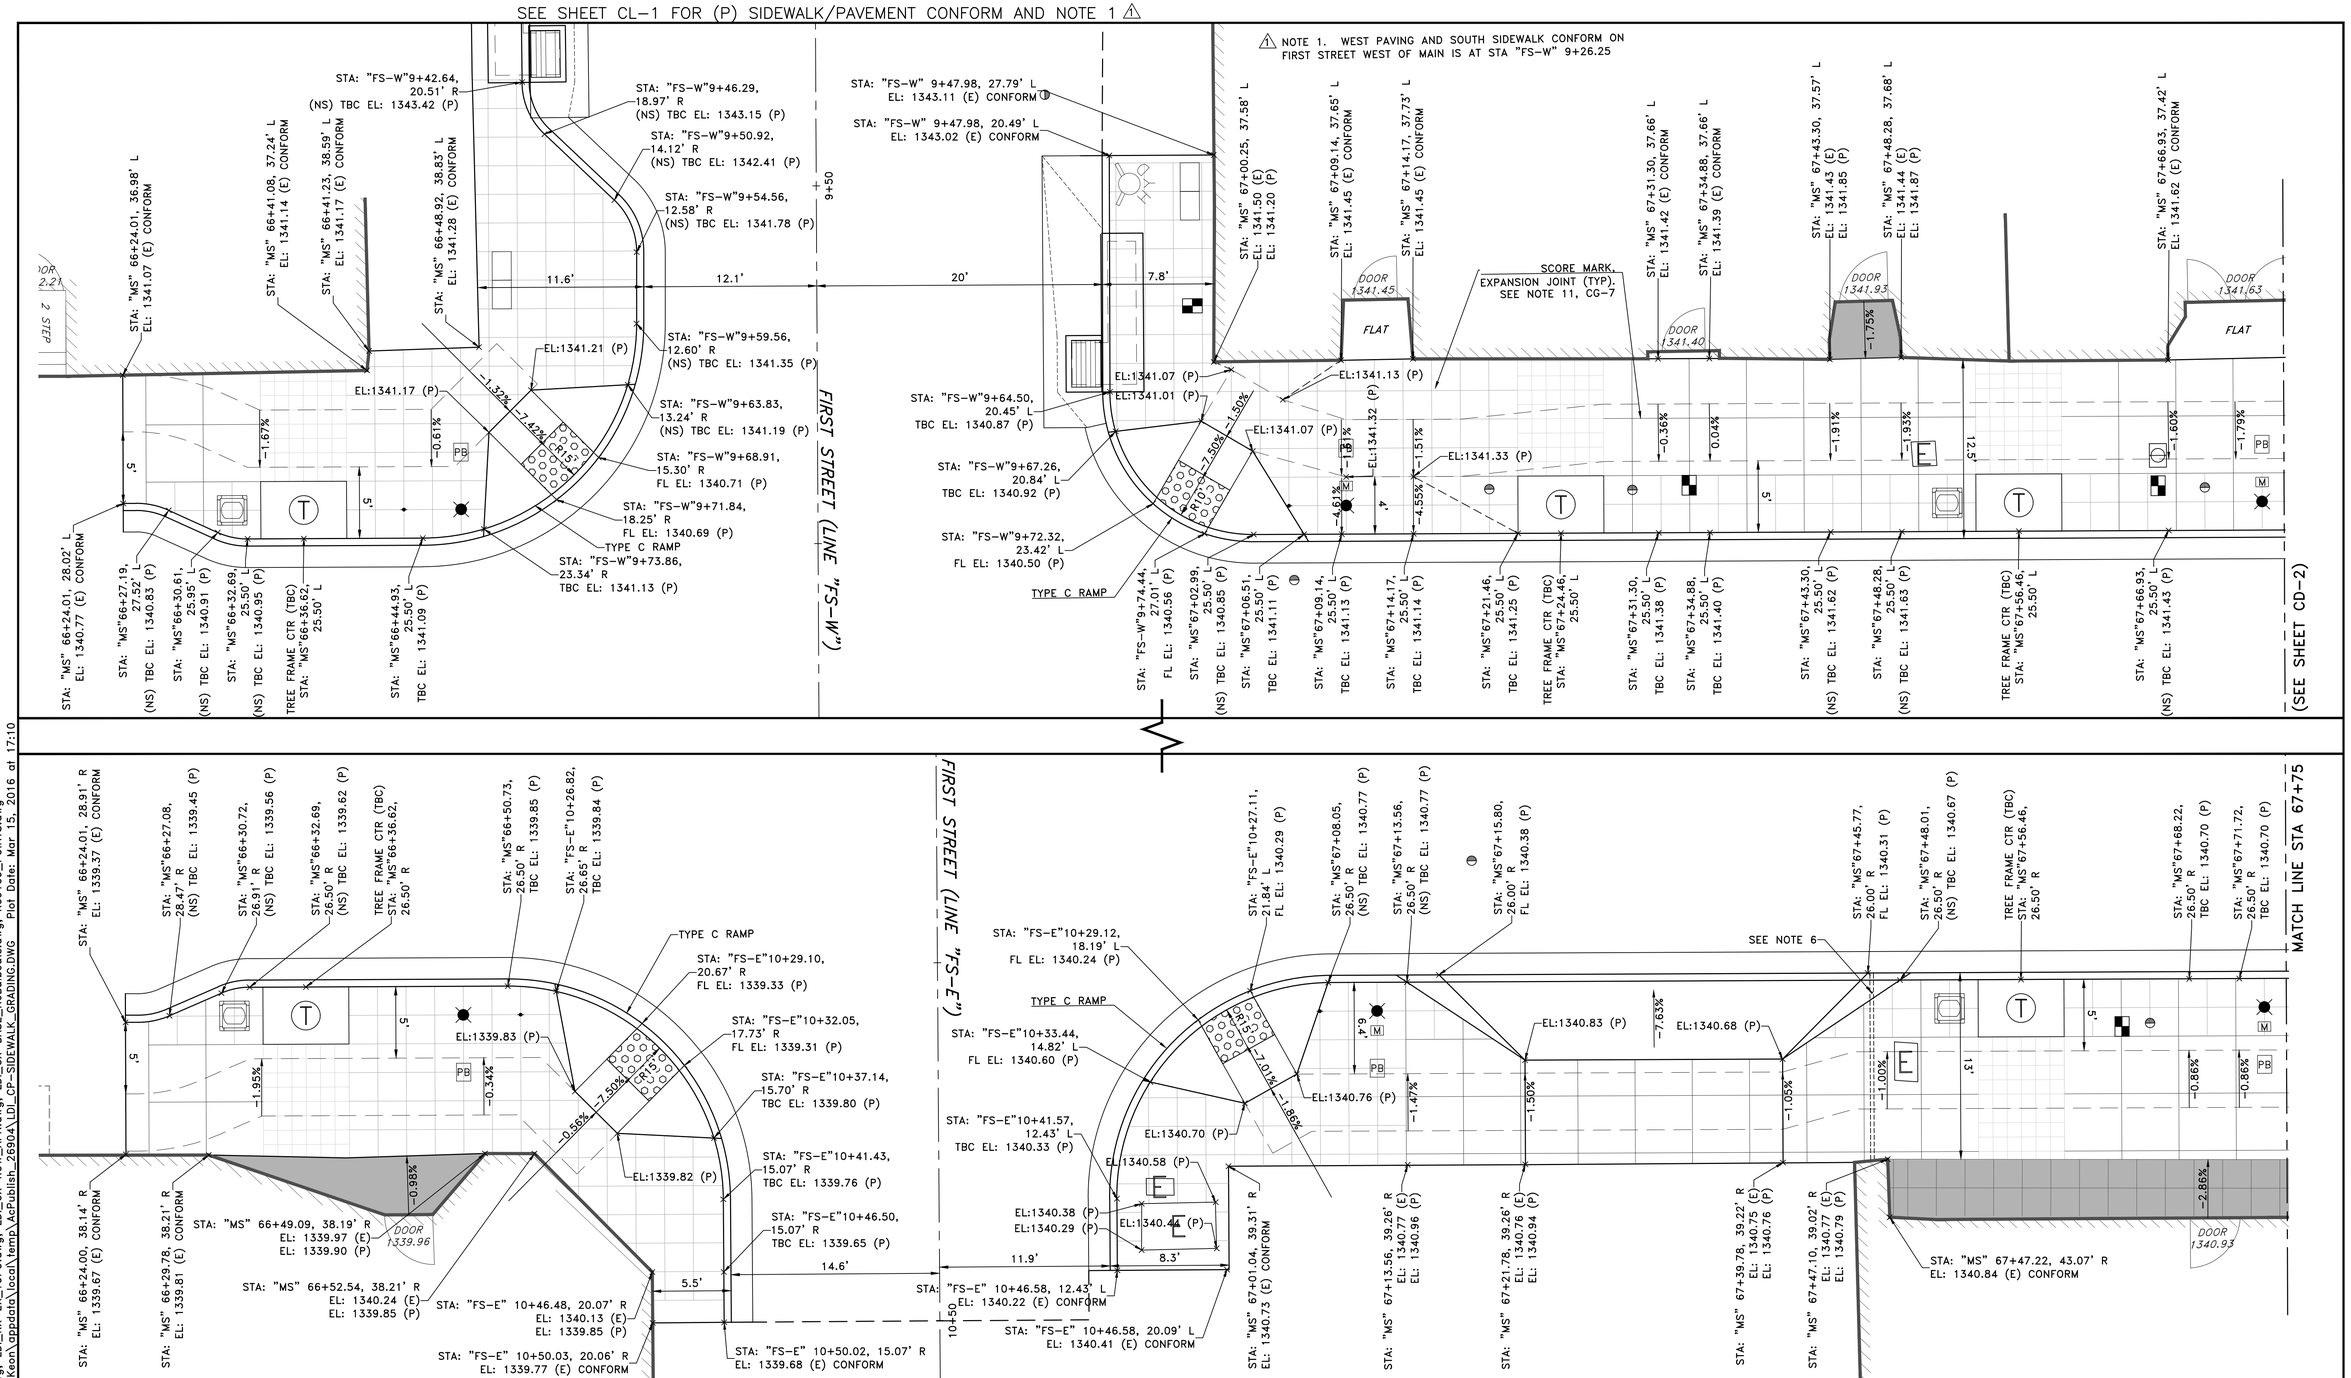

SEE CG-7 FOR NOTES AND LEGEND

SCALE IN FEET (0, 5, 10)

REV	DATE	DESCRIPTION	BY
1	3-15-16	Revisions per Addendum #3	CAM

PROJECT ENGINEER: CATHY A. McKEON

LICENSE: NO. 51026 EXP.: 9-30-17

VERIFY SCALE

BAR REPRESENTS THREE INCHES ON ORIGINAL

REGISTERED PROFESSIONAL ENGINEER CATHY A. McKEON NO. 51026 EXP. 9-30-17 CIVIL STATE OF CALIFORNIA

FEB. 18, 2016

Crawford & Associates, Inc. Geotechnical Engineering, Design and Construction Services 100 N. Pine Street Ukiah, CA 95482

RAU AND ASSOCIATES INC.

CIVIL ENGINEERS · LAND SURVEYORS

100 NORTH PINE STREET • (707) 462-6536 • UKIAH, CA 95482

LAKEPORT DOWNTOWN IMPROVEMENTS – PHASE II

N. MAIN STREET LAKEPORT, CA.

SCALE: 1"=5' APPROVED BY: DRAWN BY: RRH/MAW

DATE: FEB 2016 REVIEWED BY: CAM

SIDEWALK LAYOUT & GRADING PLAN

MAIN STREET STA: 66+22 TO 67+75

CITY OF LAKEPORT

DRAWING NUMBER CG-1 of 70 SHTS

BID SET

Xrefs: LDI_CX-TBLOCK.dwg; LDI_RX-EX_TOPO.dwg; LDI_CX-ROW_APN.dwg; LDI_CX-BASE_NoBulbouts.dwg; R09109_POINTS.dwg
Path: C:\Users\Cathy McKeon\appdata\local\temp\AcPublish_26904\LDI_CP-SIDEWALK_GRADING.DWG Plot Date: Mar 15, 2016 at 17:10