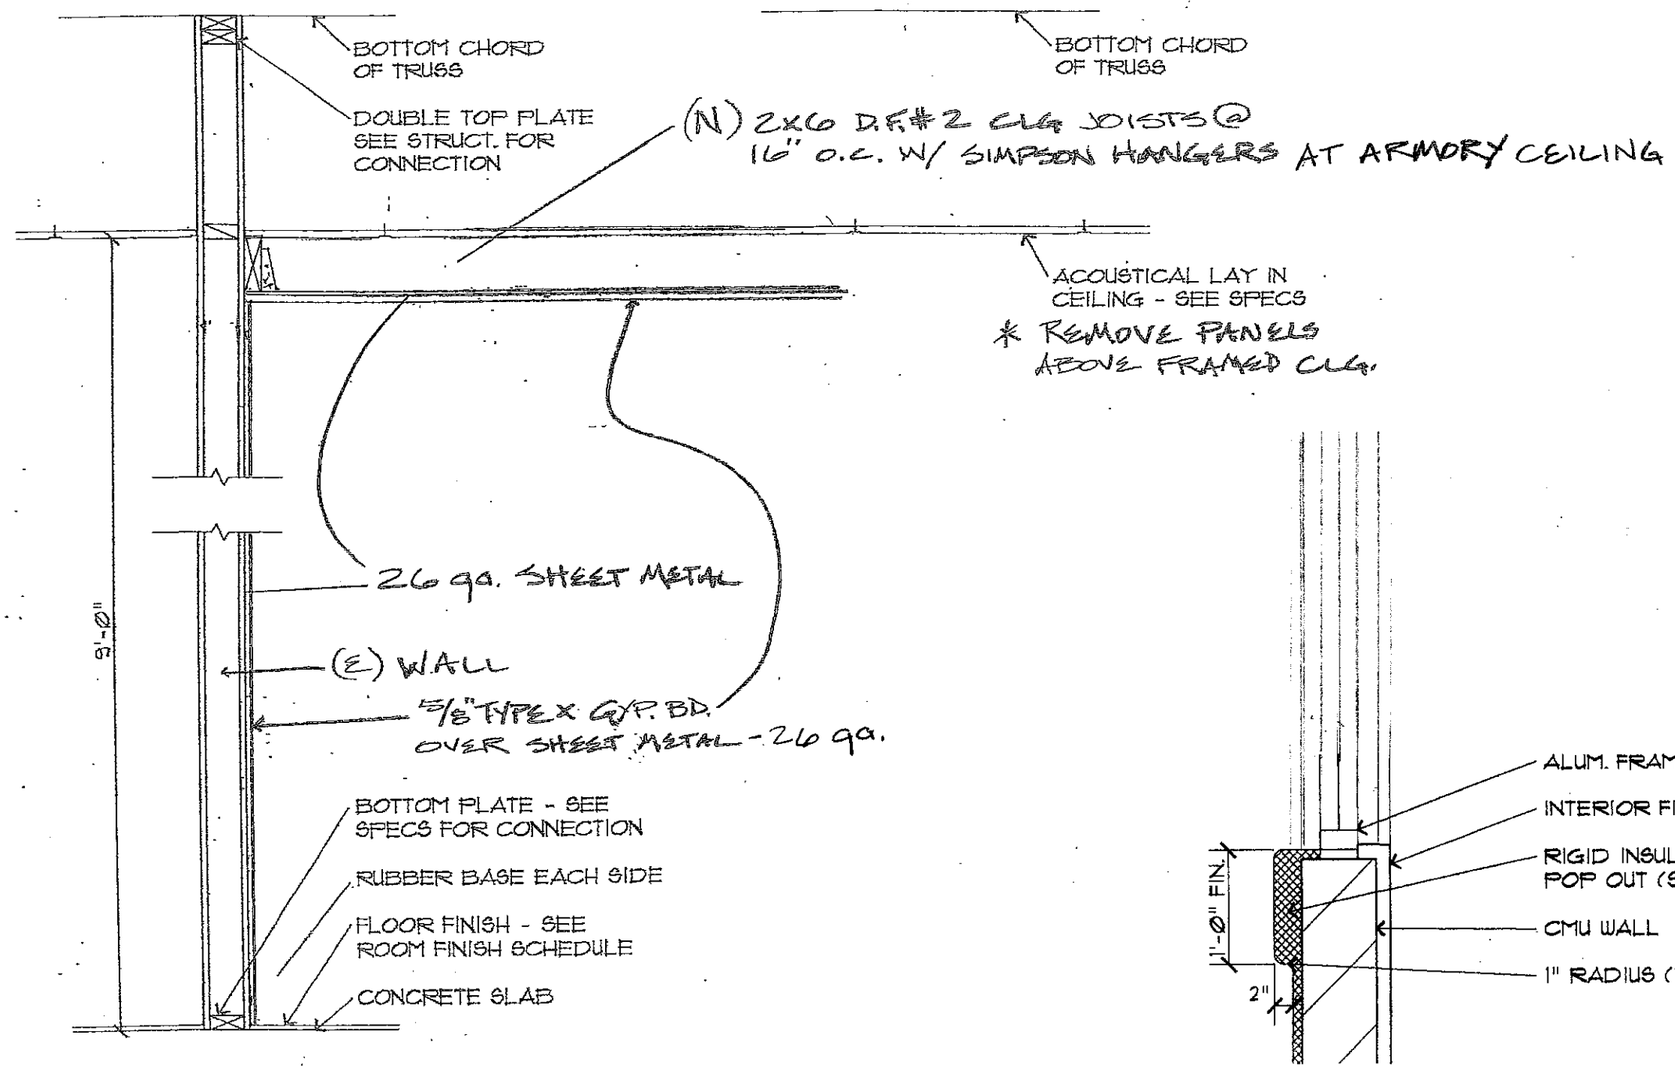

8 WALL TYPE 8

SCALE: 3/4" = 1'-0"

INFILL AT EXTERIOR WINDOW

SCALE: 3/4" = 1'-0"