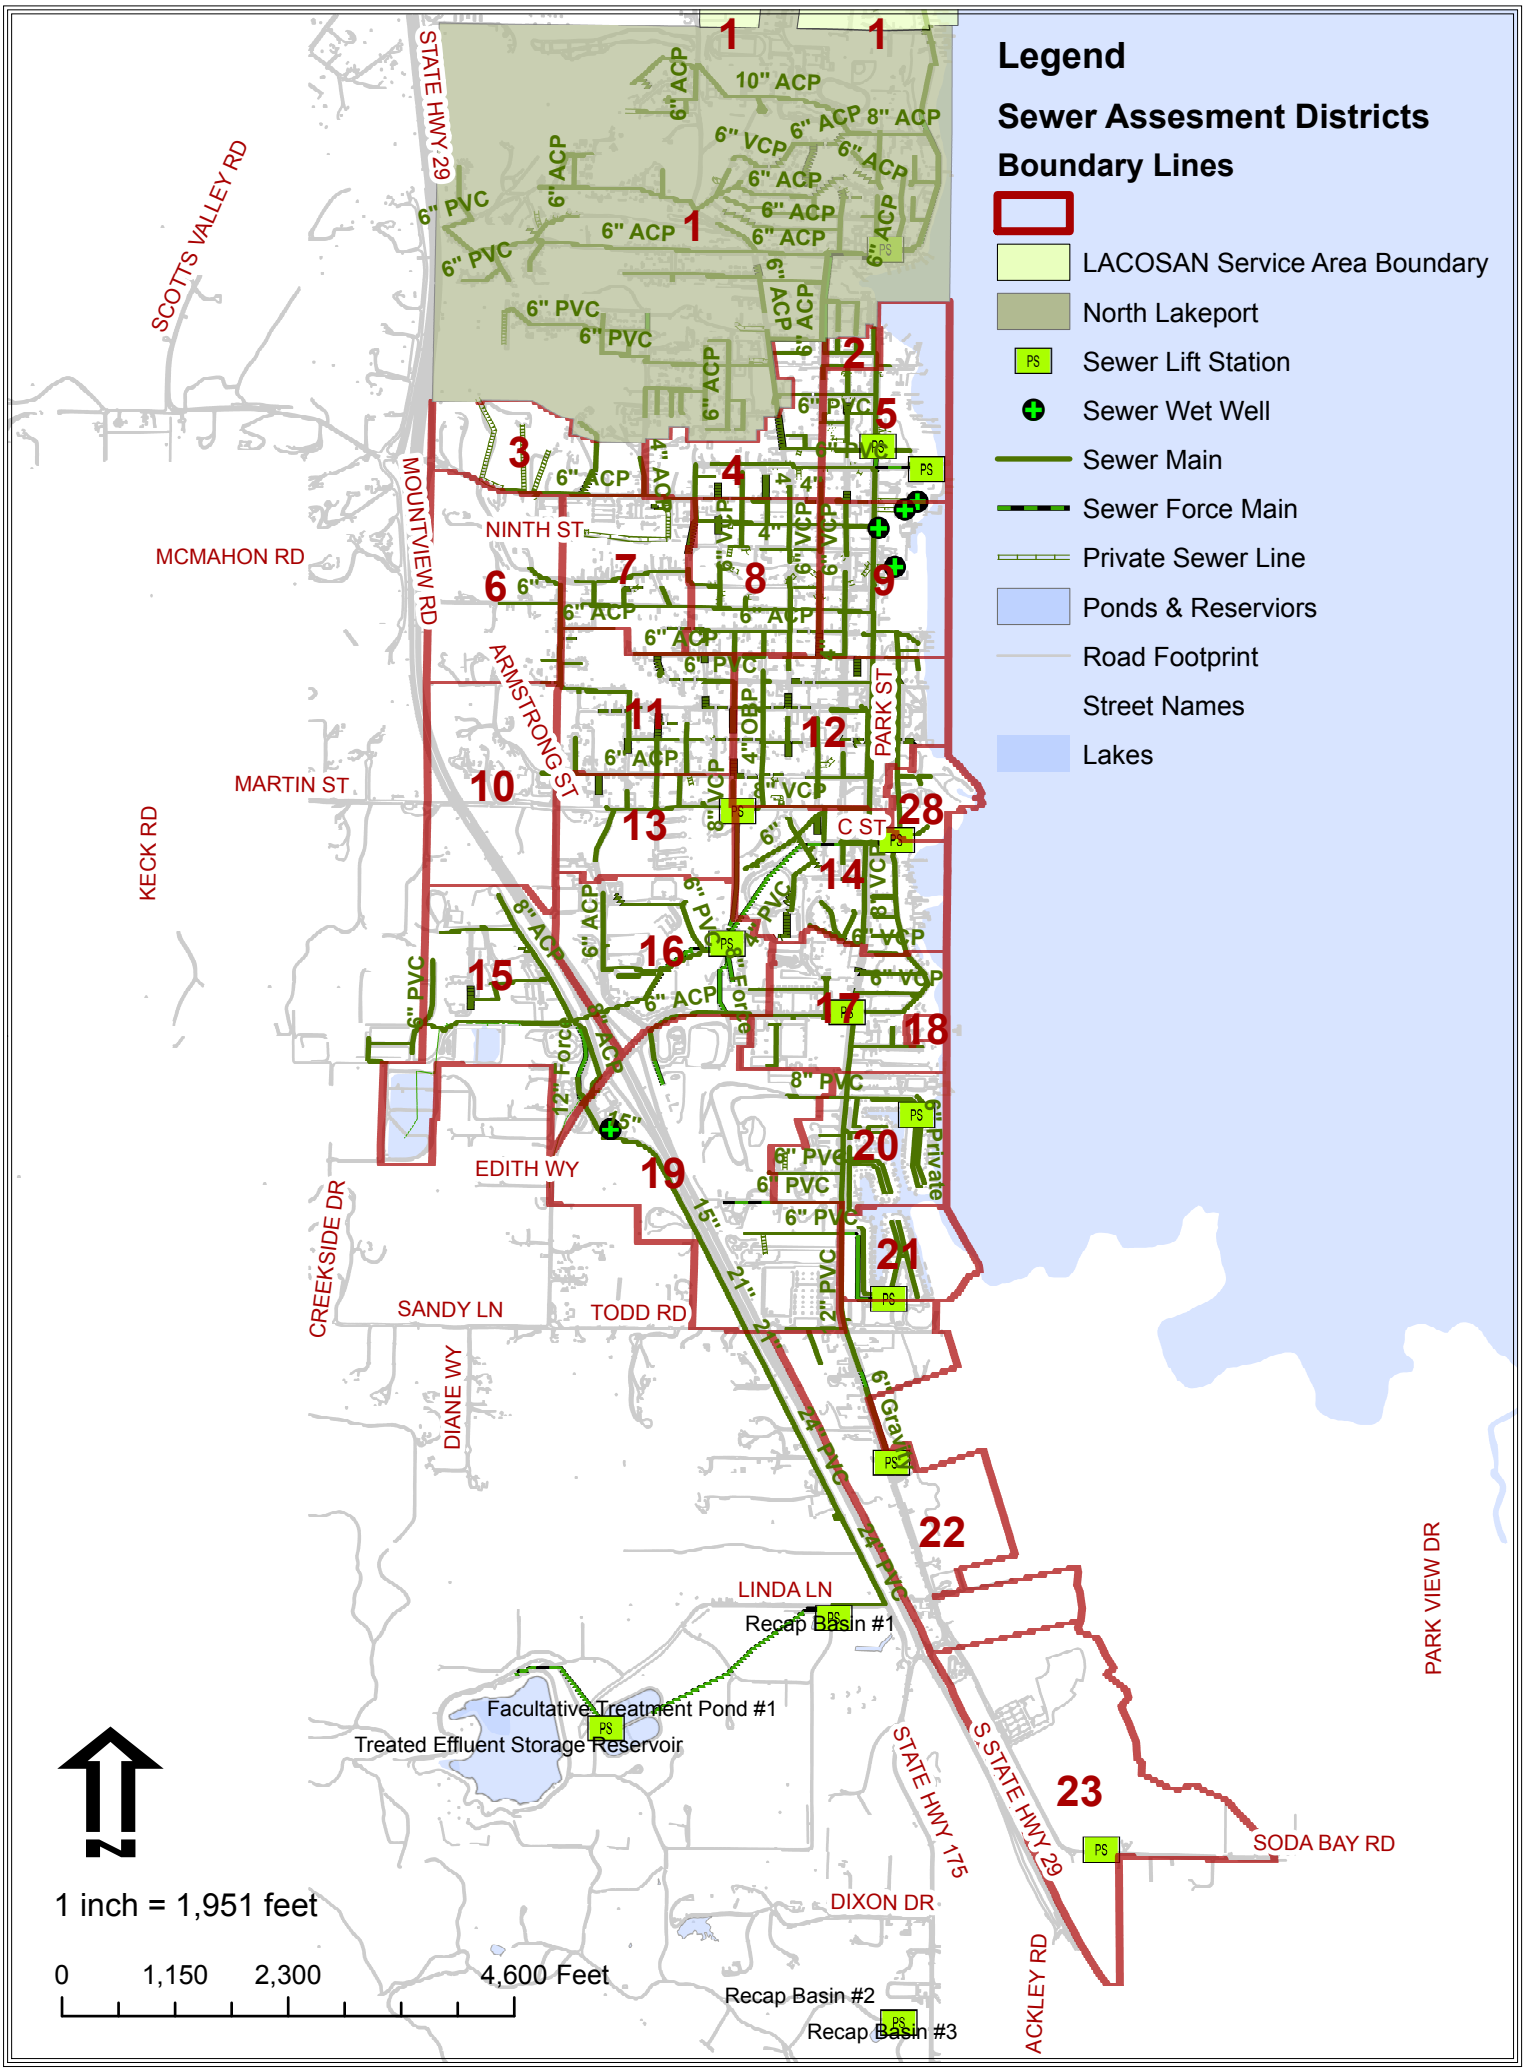
Legend
Sewer Assesment Districts
Boundary Lines
LACOSAN Service Area Boundary
North Lakeport
Sewer Lift Station
Sewer Wet Well
Sewer Main
Sewer Force Main
Private Sewer Line
Ponds & Reserviors
Road Footprint
Street Names
Lakes
STATE HWY 29
SCOTTS VALLEY RD
MOUNTVIEW RD
MCMAHON RD
NINTH ST
ARMSTRONG ST
MARTIN ST
KECK RD
PARK ST
C ST
EDITH WY
CREEKSIDE DR
SANDY LN
TODD RD
DIANE WY
LINDA LN
Recap Basin #1
Facultative Treatment Pond #1
Treated Effluent Storage Reservoir
STATE HWY 175
S STATE HWY 29
DIXON DR
Recap Basin #2
Recap Basin #3
ACKLEY RD
SODA BAY RD
PARK VIEW DR
1 inch = 1,951 feet
0
1,150
2,300
4,600 Feet