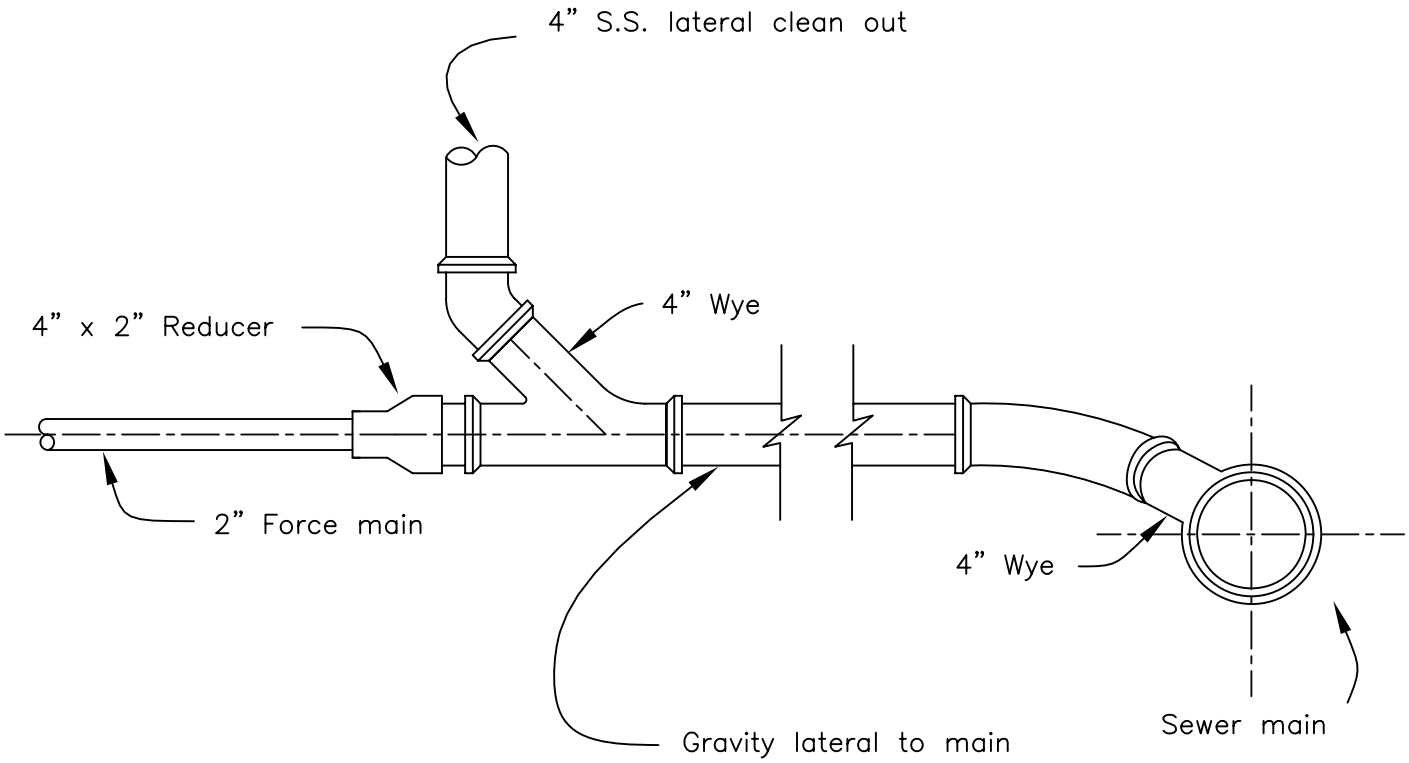

NOTES

1. Must be used for all private sewage lift station discharges. No discharges may be made directly to the collector sewer, trunk sewer, or manhole.

2. Any alternate design must be approved by the City.

City of Lakeport		
DISCHARGE for PRIVATE FORCE MAIN		
SCALE: NONE	DATE:	
DWN: CHK:	APPROVED	FILE NO.